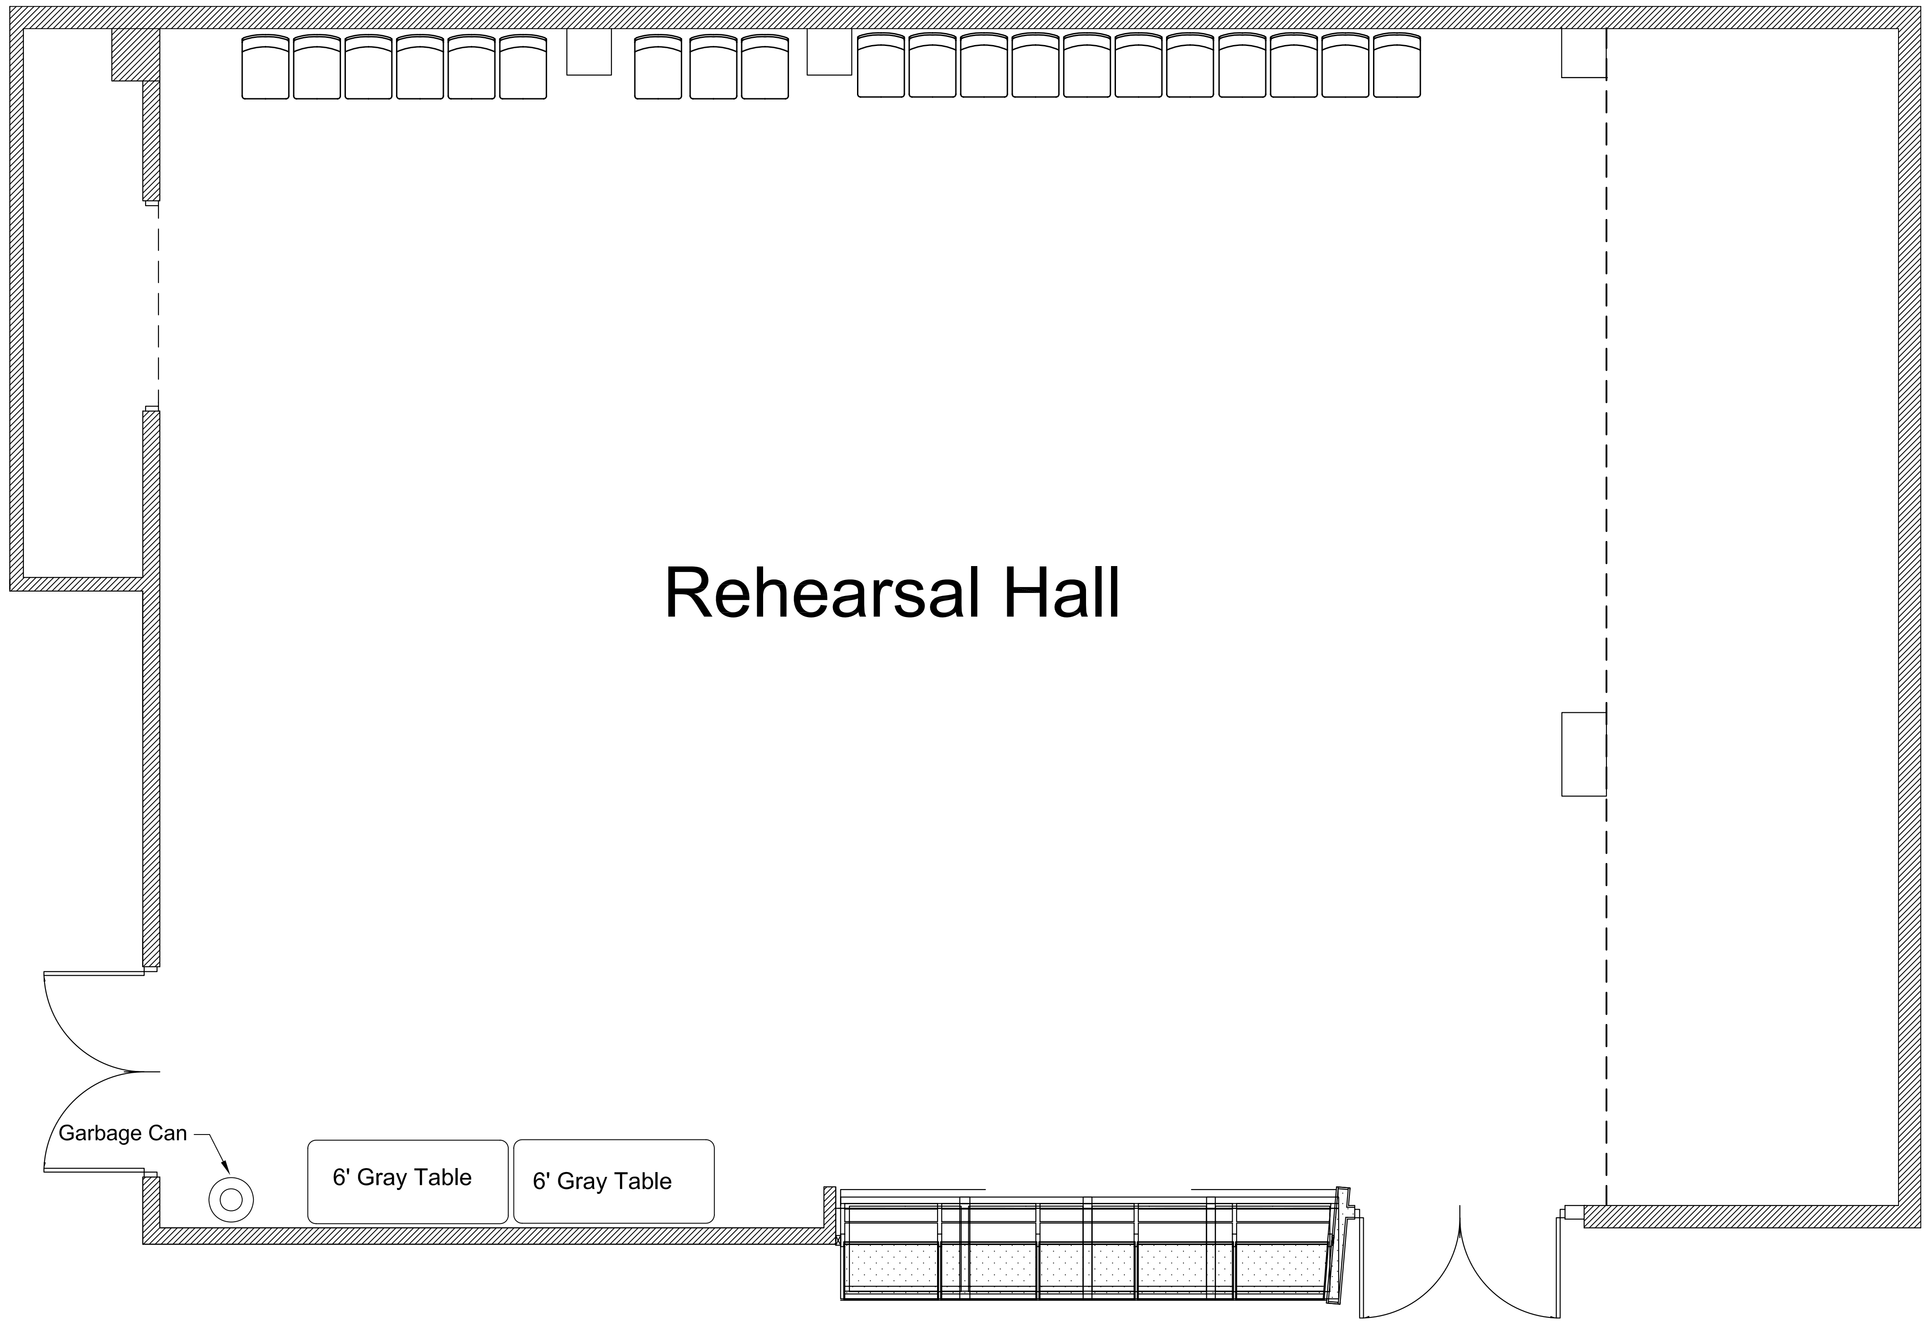

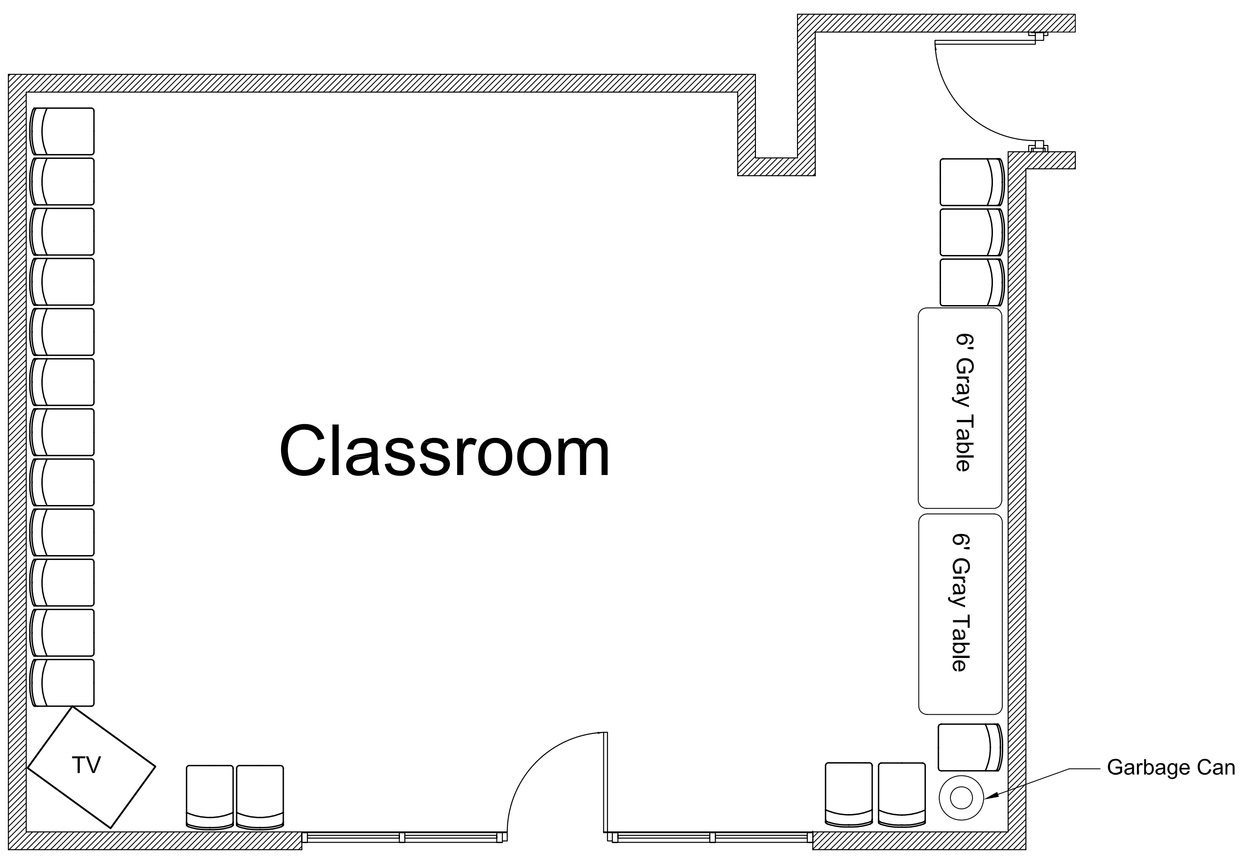

Rehearsal Hall & Classroom standard layout

ITEM LIST

ELEMENT	DESCRIPTION	QUANTITY

NOTES

-

WOOLY MAMMOTH THEATRE COMPANY

PRODUCTION:	Rehearsal Hall & Classroom
DRAWING TITLE	Standard Layout
DESIGNER:	
SCENE:	
SCALE:	NONE
WHEN PRINTED AT 30"x42" (ARCH E1) [762x1067mm] 1" LONG	
PREMIERE SEASON:	2008-2009
DRAWING ORIGIN:	14-Nov-2008
NUMBER:	1
REVISION HISTORY:	

Z:\Building Files\Classroom And Rehearsall Zero.dwg